

ALTA CEILING PANELS

APPLICATION DETAILS

REVEAL DETAILS - SECTION VIEWS

PAGE 2

WALLS, SOFFITS, AND TRIM DETAILS - SECTION VIEWS

PAGE 3

ALTA CEILING PANELS TO LATUS WALL PANELS - SECTION VIEWS

PAGE 4


TEGULAR EDGE DETAILS - SECTION VIEWS


PAGE 5

CURVED PANELS - SECTION VIEWS

PAGE 6

INTERACTIVE PDF

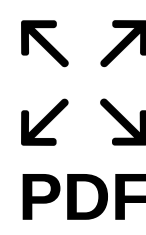 OPENS ISOLATED DETAIL PDF IN NEW TAB

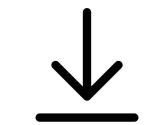 DOWNLOADS ISOLATED DETAIL DWG
DWG






275 Marie Avenue East
West St. Paul, MN 55118
(651) 451-4454
www.navyisland.com
www.soundply.com




SCALE BASED ON 24" x 36" SHEET SIZE.
<p>These drawings have been created for the sole use of Navy Island, Inc. The depiction of materials that are not supplied by NII are not to be used as a submittal for that product.</p> <p>Installation of NII's products, including hardware, that does not meet NII's guidelines are void of warranty and are not the responsibility of Navy Island, Inc.</p> <p>T-grid, hardware or z-bar layouts are examples only. Installation contractor is responsible for actual grid layout and all cut-out size and location coordination.</p> <p>Navy Island is not responsible for accuracy of information from, or coordination with, trades not directly contracted to Navy Island.</p>
GRID SPECIFICATIONS
<p>MUST CONFORM TO THE FOLLOWING:</p> <ul style="list-style-type: none">HEAVY DUTY CLASSIFICATION AS PER ASTM C6351-11/16" HEIGHT15/16" WIDTH
<p>INSTALLATION REQUIREMENTS</p> <ul style="list-style-type: none">SOUNDPLY® PANELS REQUIRE NAVY ISLAND'S HELIX SCREWS TO BE USED INTO THE BACK OF PANELSNOT STRUCTURAL. TVS, SIGNAGE, ETC CANNOT HANG DIRECTLY FROM PANELS AND MUST BE SECURED TO THE STRUCTURE BEYONDMINIMUM OF 1/8" REVEAL TO ALLOW FOR REAL WOOD VENEER FACES TO EXPAND AND CONTRACT WITH ENVIRONMENTAL CONDITIONSSPECIFIC CLIMATE CONDITIONS: TEMPERATURE BETWEEN 50-86°F HUMIDITY LEVEL BETWEEN 25-55%ALL FINISHED SOUNDPLY® PRODUCTS ARE EDGEBANDED IN VENEER MATCHING PANEL FACE UNLESS OTHERWISE SPECIFIED
<p>PAGE 1 OF 6 REVISION C 04-20-2026</p>

ALTA CEILING PANELS

REVEAL DETAILS - SECTION VIEWS

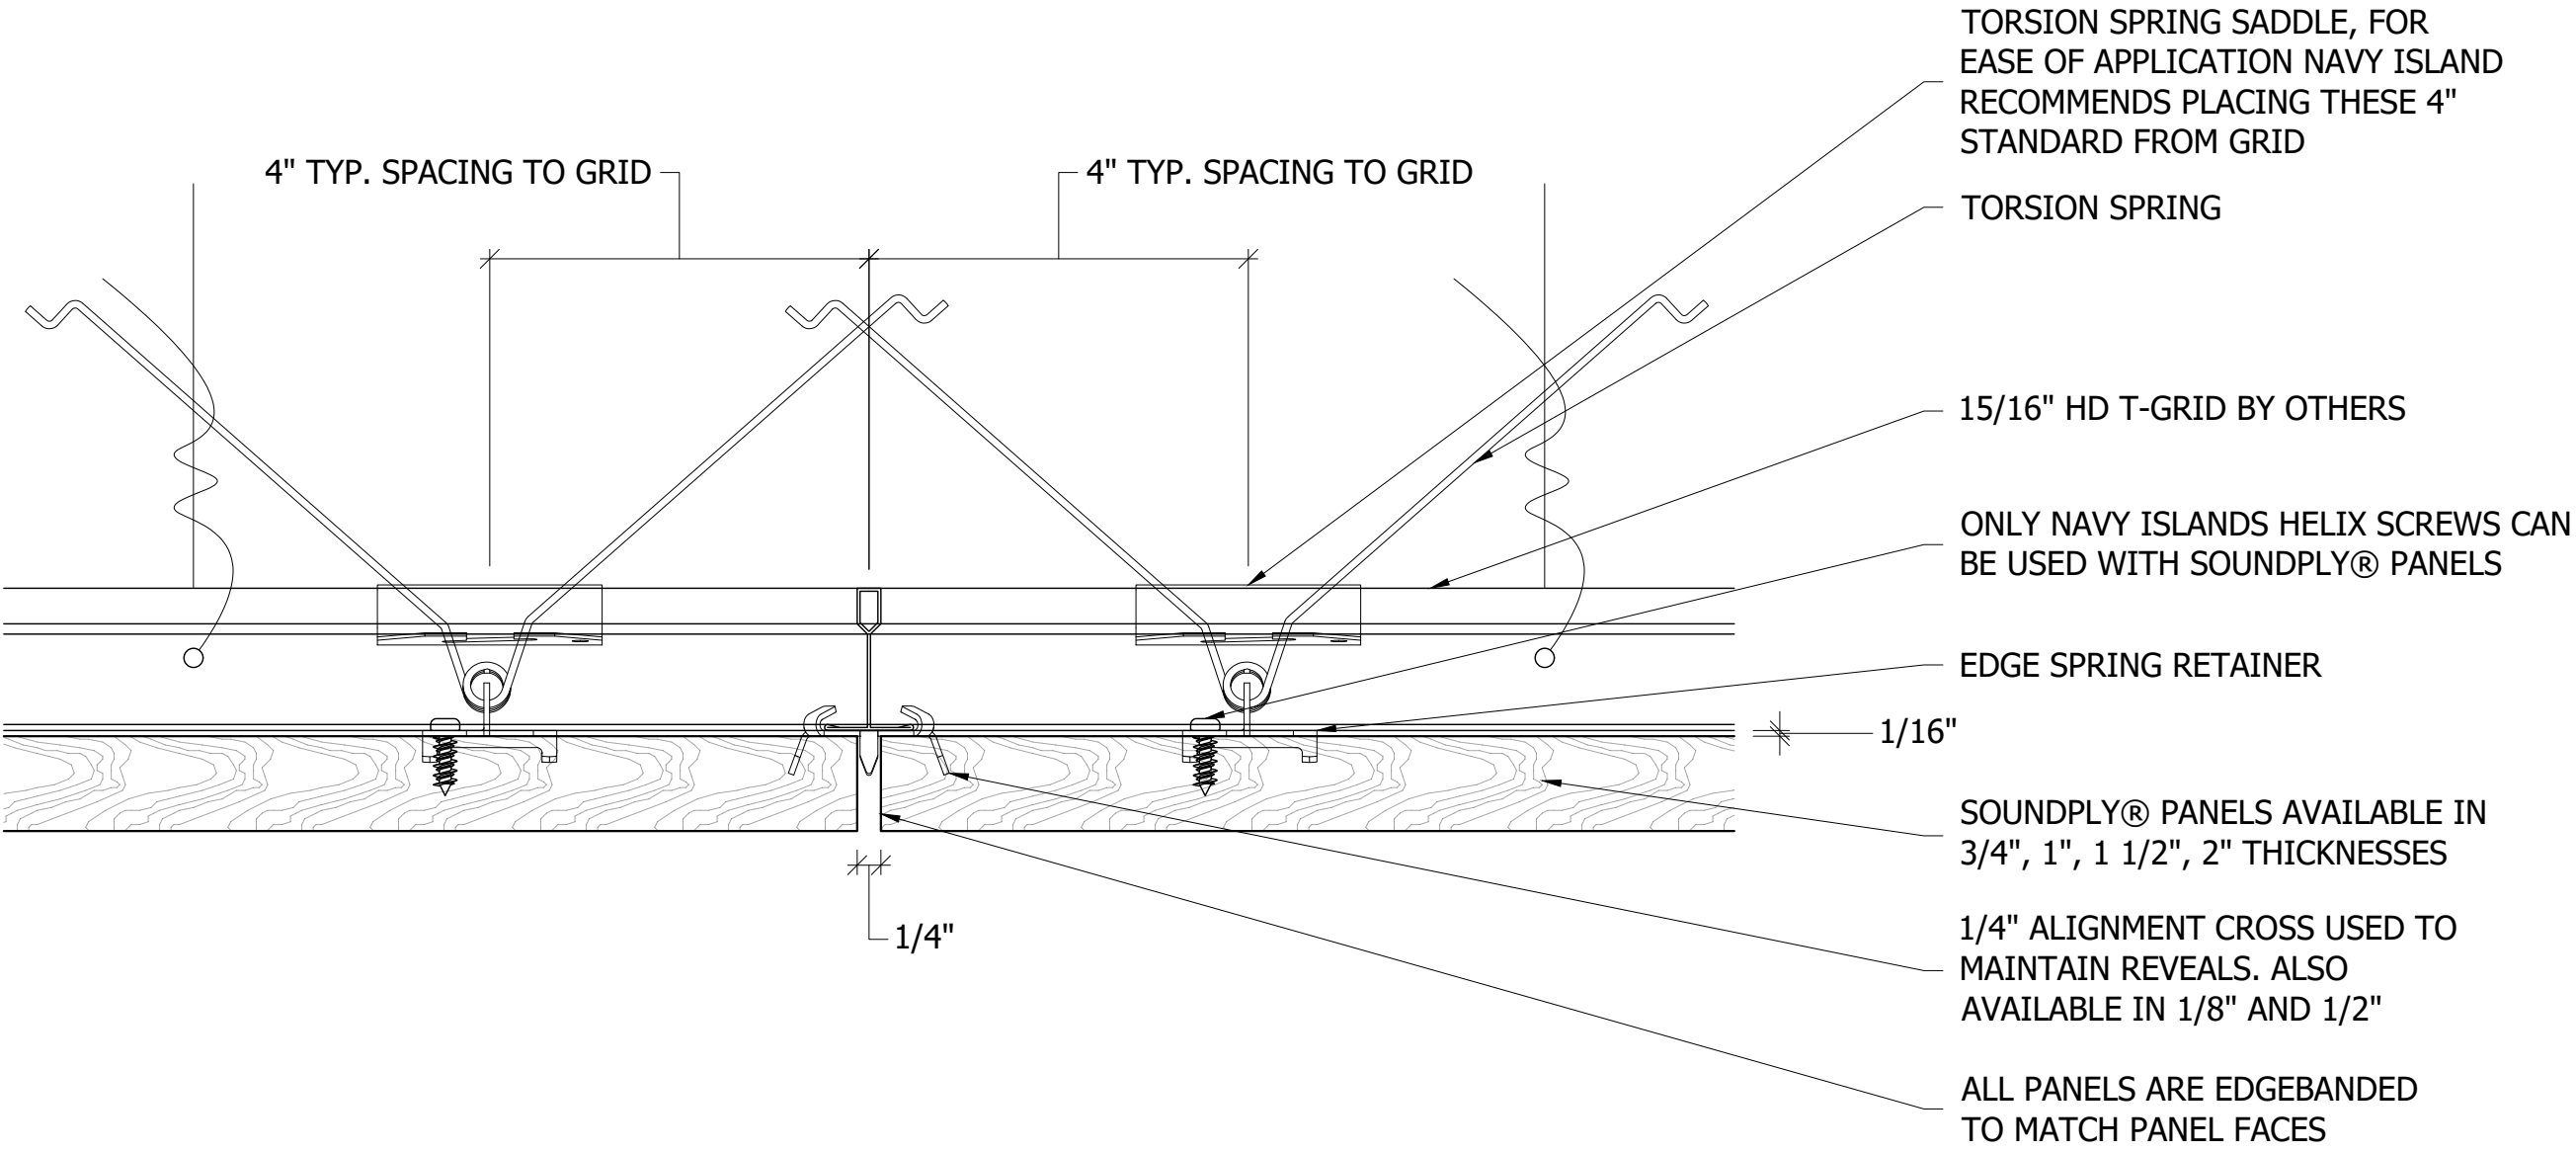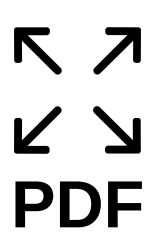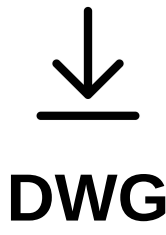

A SECTION VIEW - ALIGNMENT CROSS

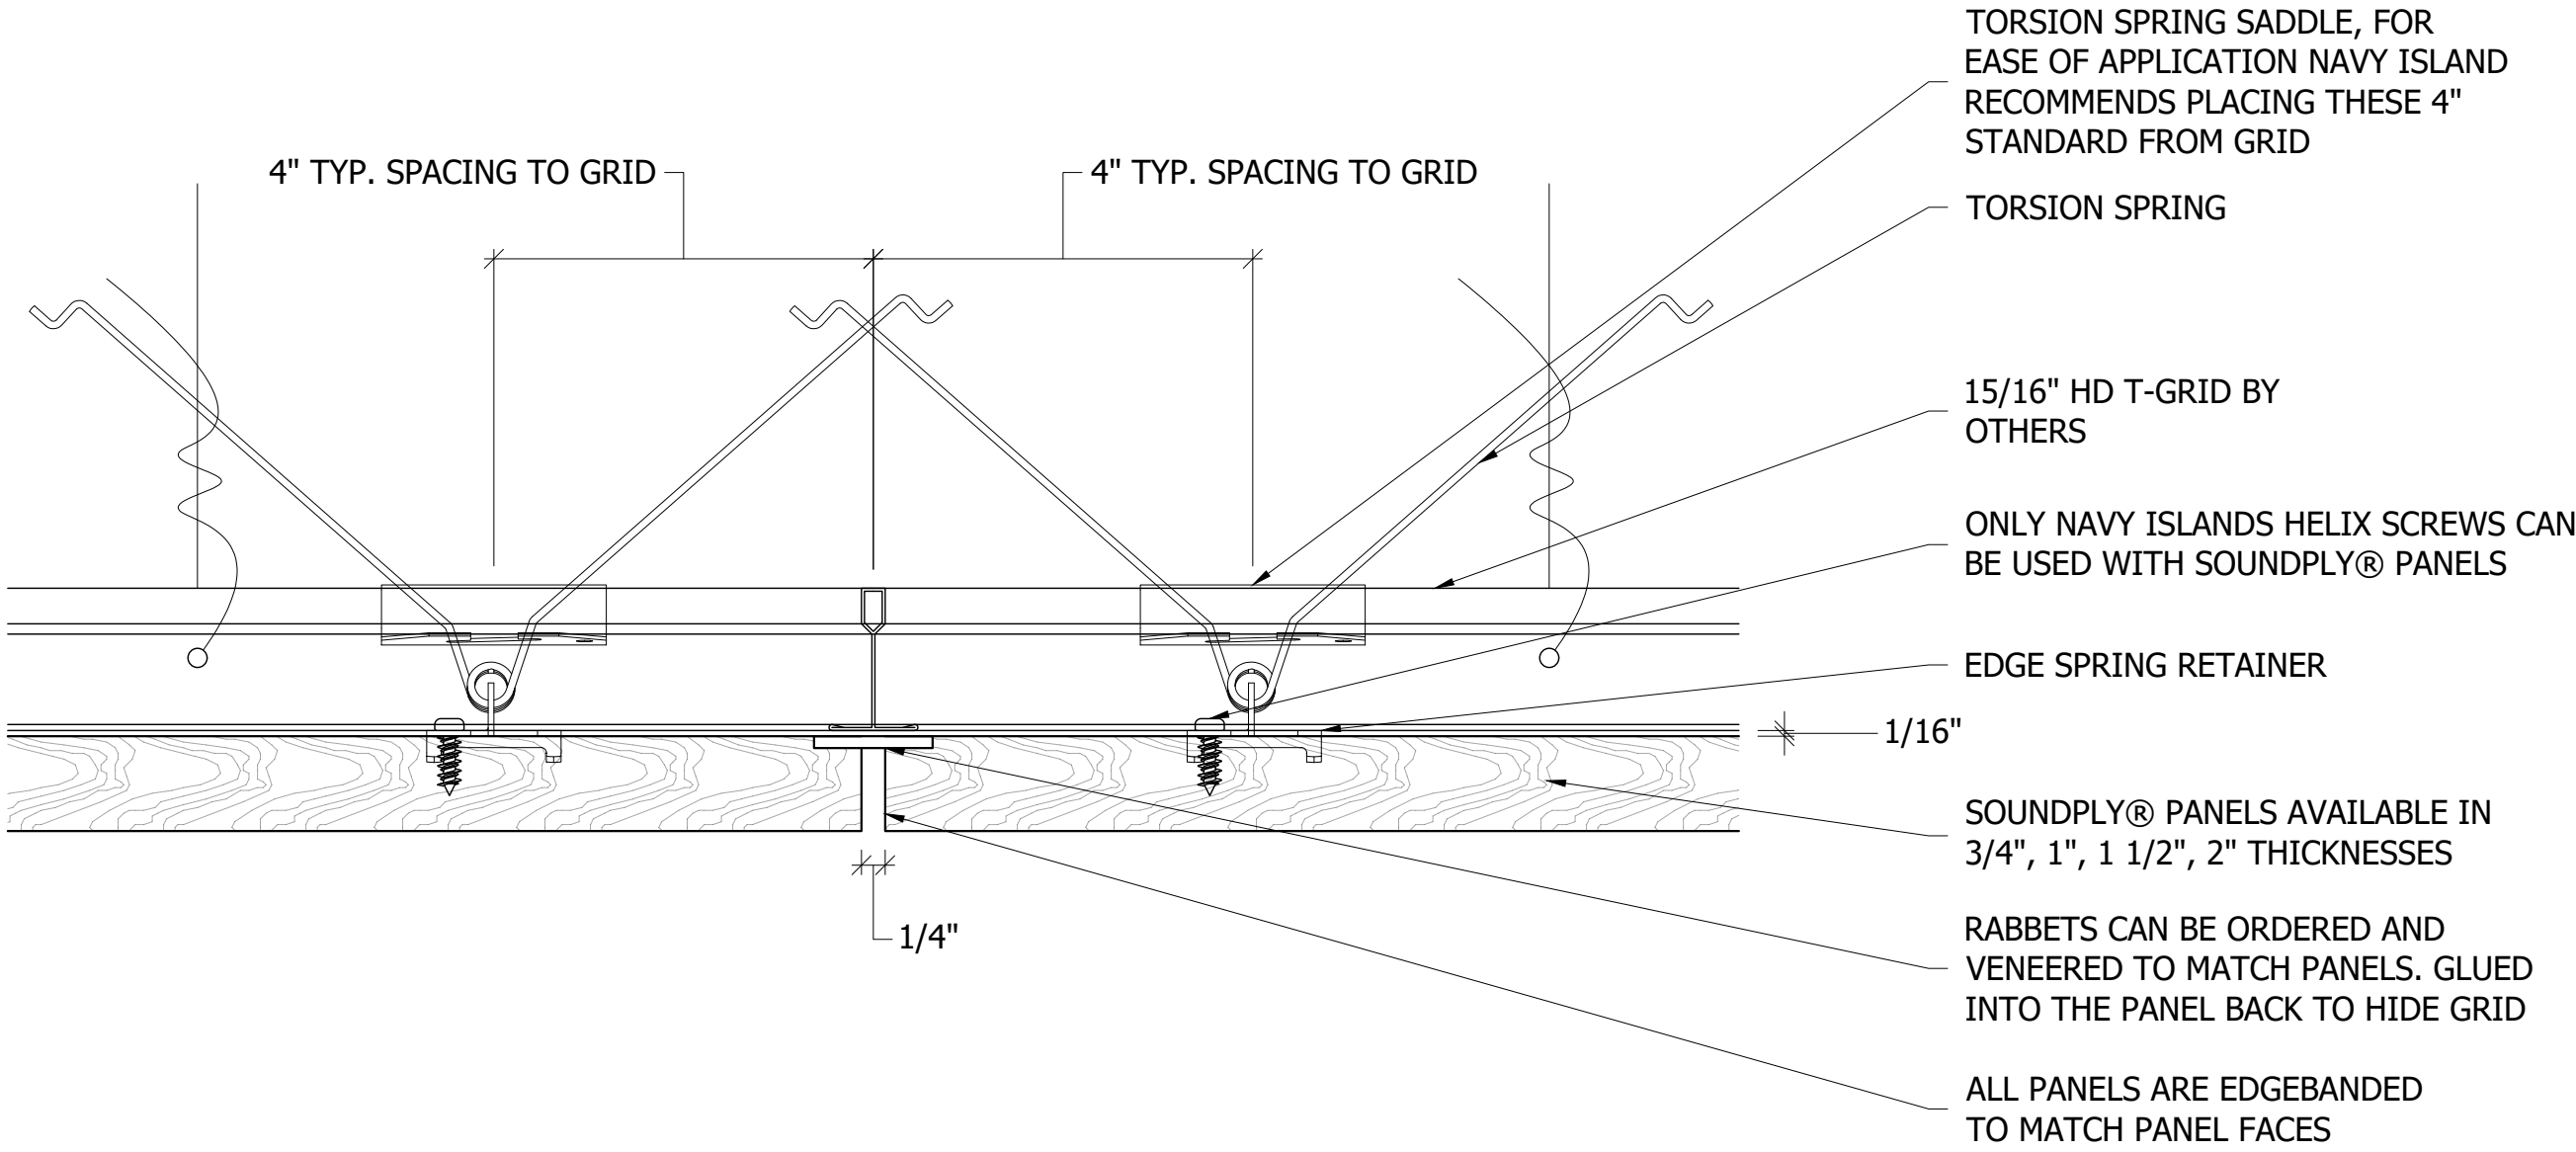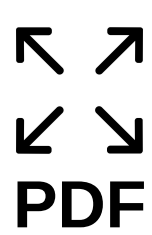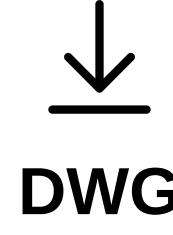

B SECTION VIEW - RABBETS



275 Marie Avenue East
West St. Paul, MN 55118
(651) 451-4454
www.navyisland.com
www.soundply.com

SCALE BASED ON 24" x 36" SHEET SIZE.

These drawings have been created for the sole use of Navy Island, Inc. The depiction of materials that are not supplied by NII are not to be used as a submittal for that product.

Installation of NII's products, including hardware, that does not meet NII's guidelines are void of warranty and are not the responsibility of Navy Island, Inc.

T-grid, hardware or z-bar layouts are examples only. Installation contractor is responsible for actual grid layout and all cut-out size and location coordination.

Navy Island is not responsible for accuracy of information from, or coordination with, trades not directly contracted to Navy Island.

GRID SPECIFICATIONS

MUST CONFORM TO THE FOLLOWING:


- HEAVY DUTY CLASSIFICATION AS PER ASTM C635
- 1-11/16" HEIGHT
- 15/16" WIDTH

INSTALLATION REQUIREMENTS


- SOUNDPLY® PANELS REQUIRE NAVY ISLAND'S HELIX SCREWS TO BE USED INTO THE BACK OF PANELS
- NOT STRUCTURAL. TVS, SIGNAGE, ETC CANNOT HANG DIRECTLY FROM PANELS AND MUST BE SECURED TO THE STRUCTURE BEYOND
- MINIMUM OF 1/8" REVEAL TO ALLOW FOR REAL WOOD VENEER FACES TO EXPAND AND CONTRACT WITH ENVIRONMENTAL CONDITIONS
- SPECIFIC CLIMATE CONDITIONS: TEMPERATURE BETWEEN 50-86°F HUMIDITY LEVEL BETWEEN 25-55%
- ALL FINISHED SOUNDPLY® PRODUCTS ARE EDGEBANDED IN VENEER MATCHING PANEL FACE UNLESS OTHERWISE SPECIFIED

ALTA CEILING PANELS


WALLS, SOFFITS, AND TRIM DETAILS - SECTION VIEWS

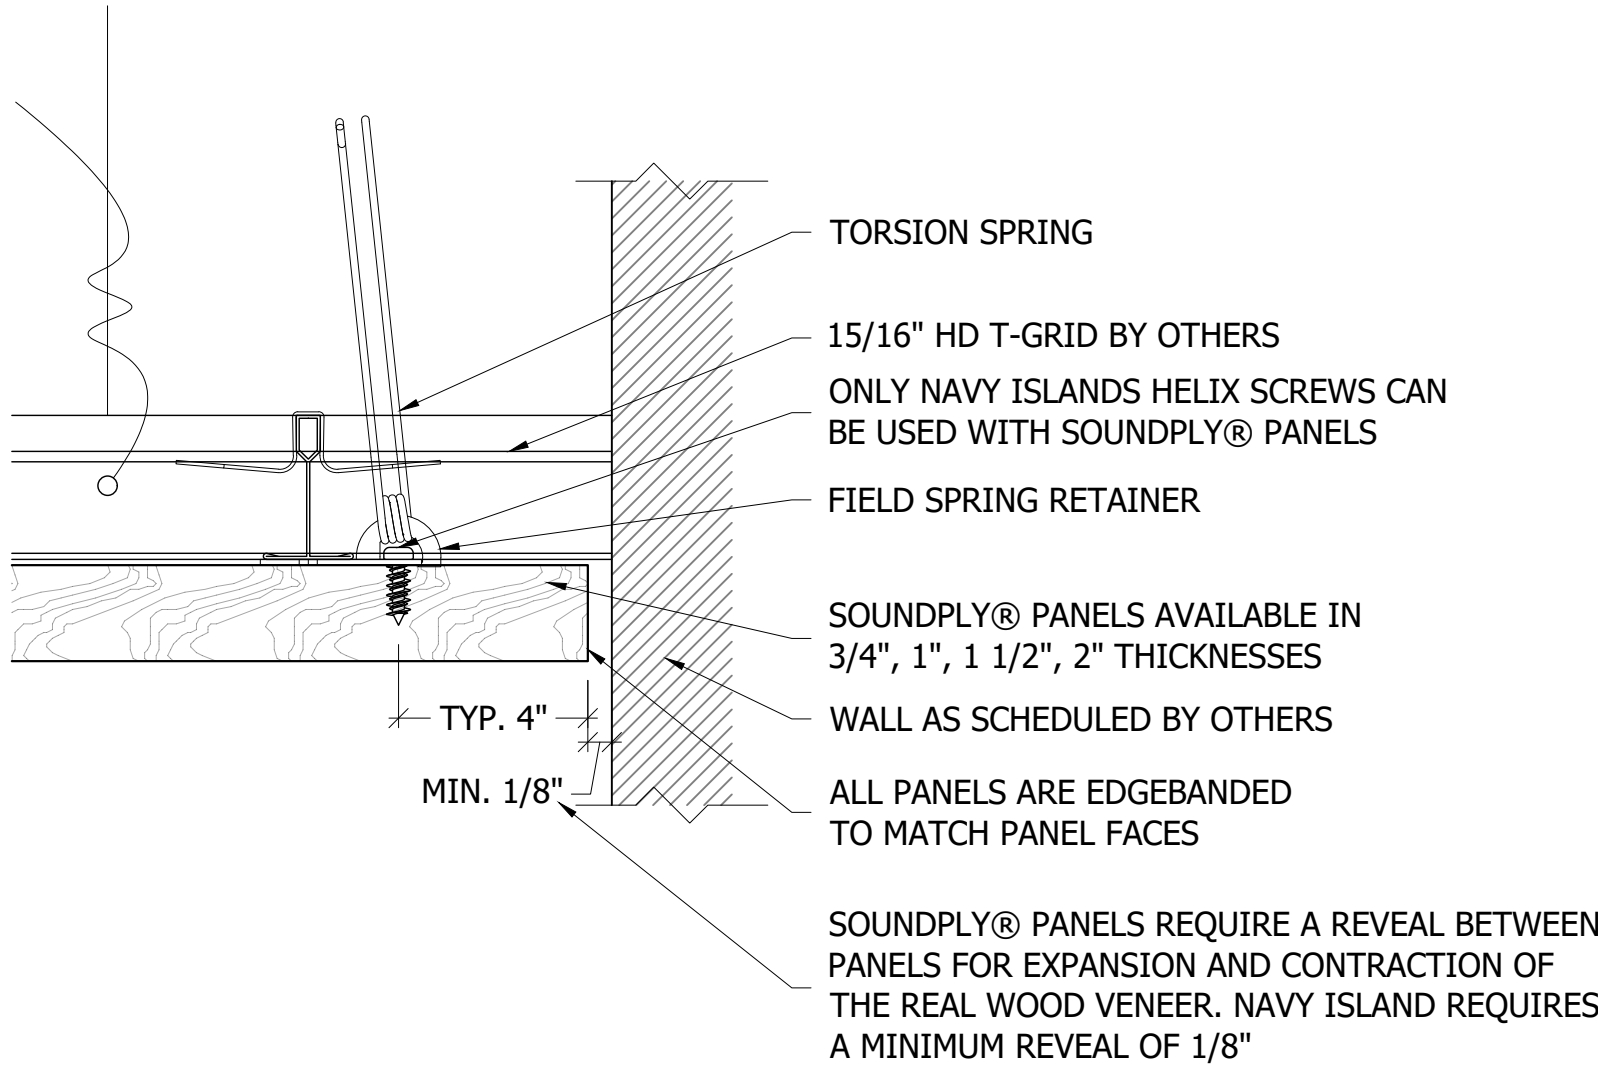


PDF DWG **A** SECTION VIEW - WALL

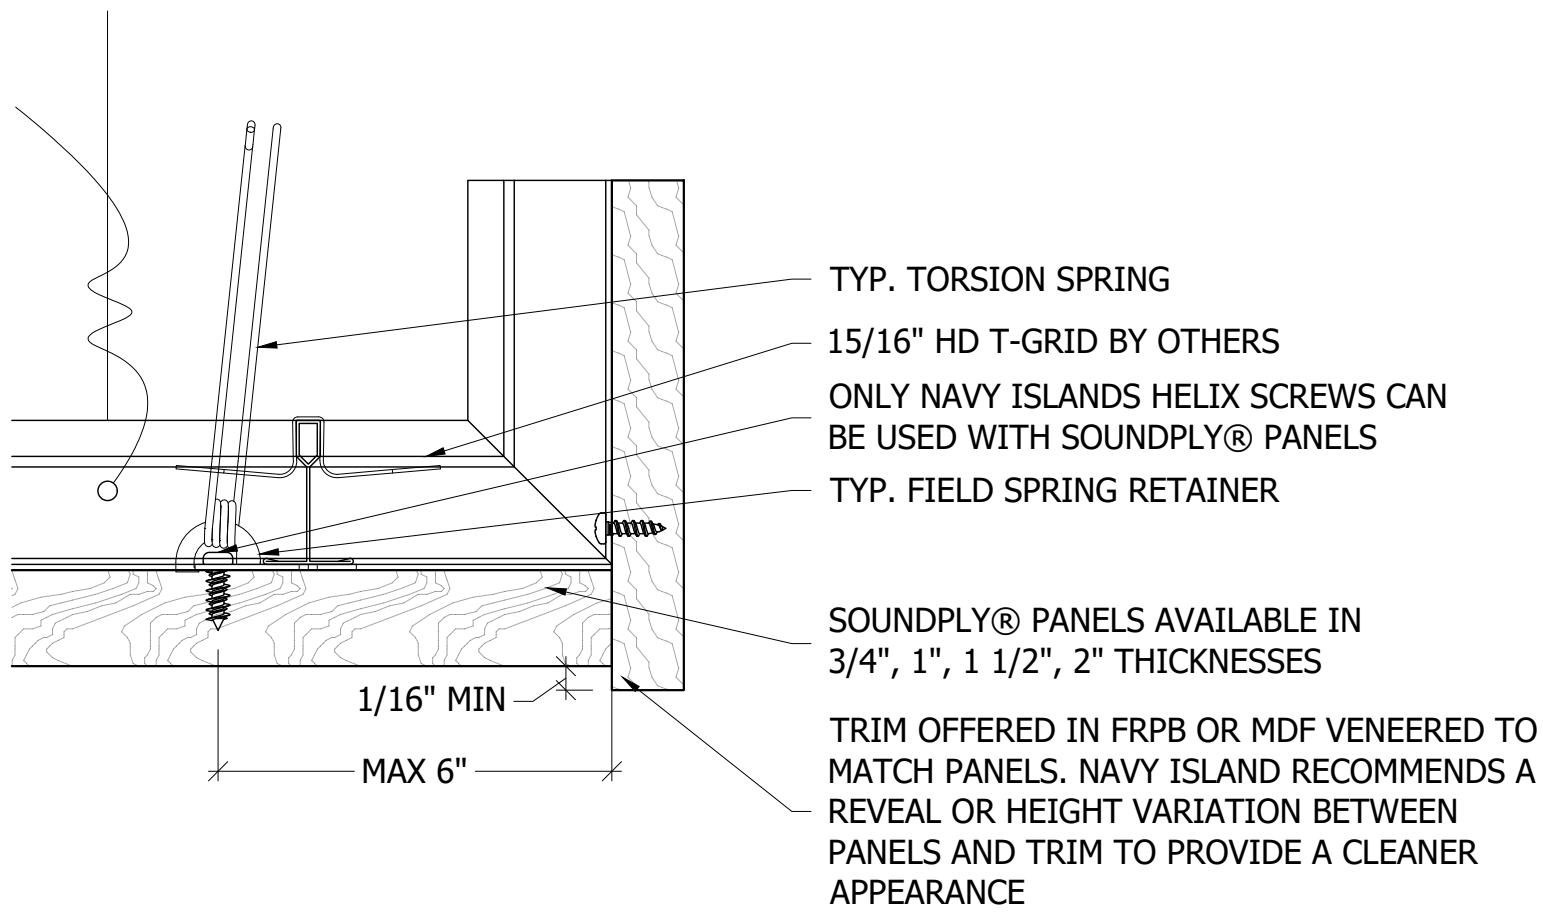


PDF DWG **C** SECTION VIEW - TRIM

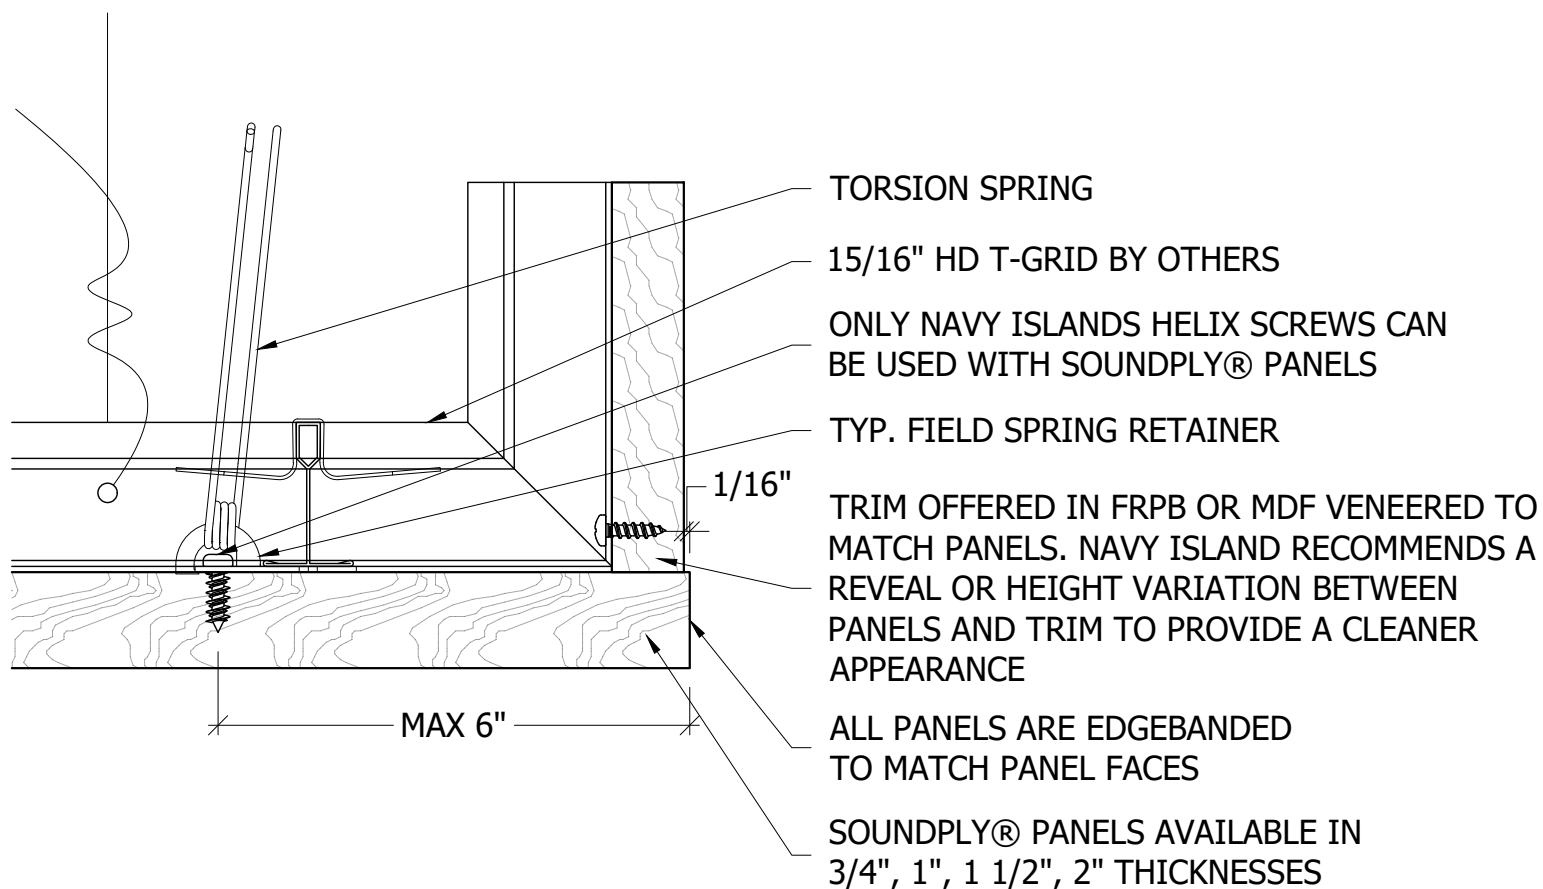


PDF DWG **E** SECTION VIEW - TRIM

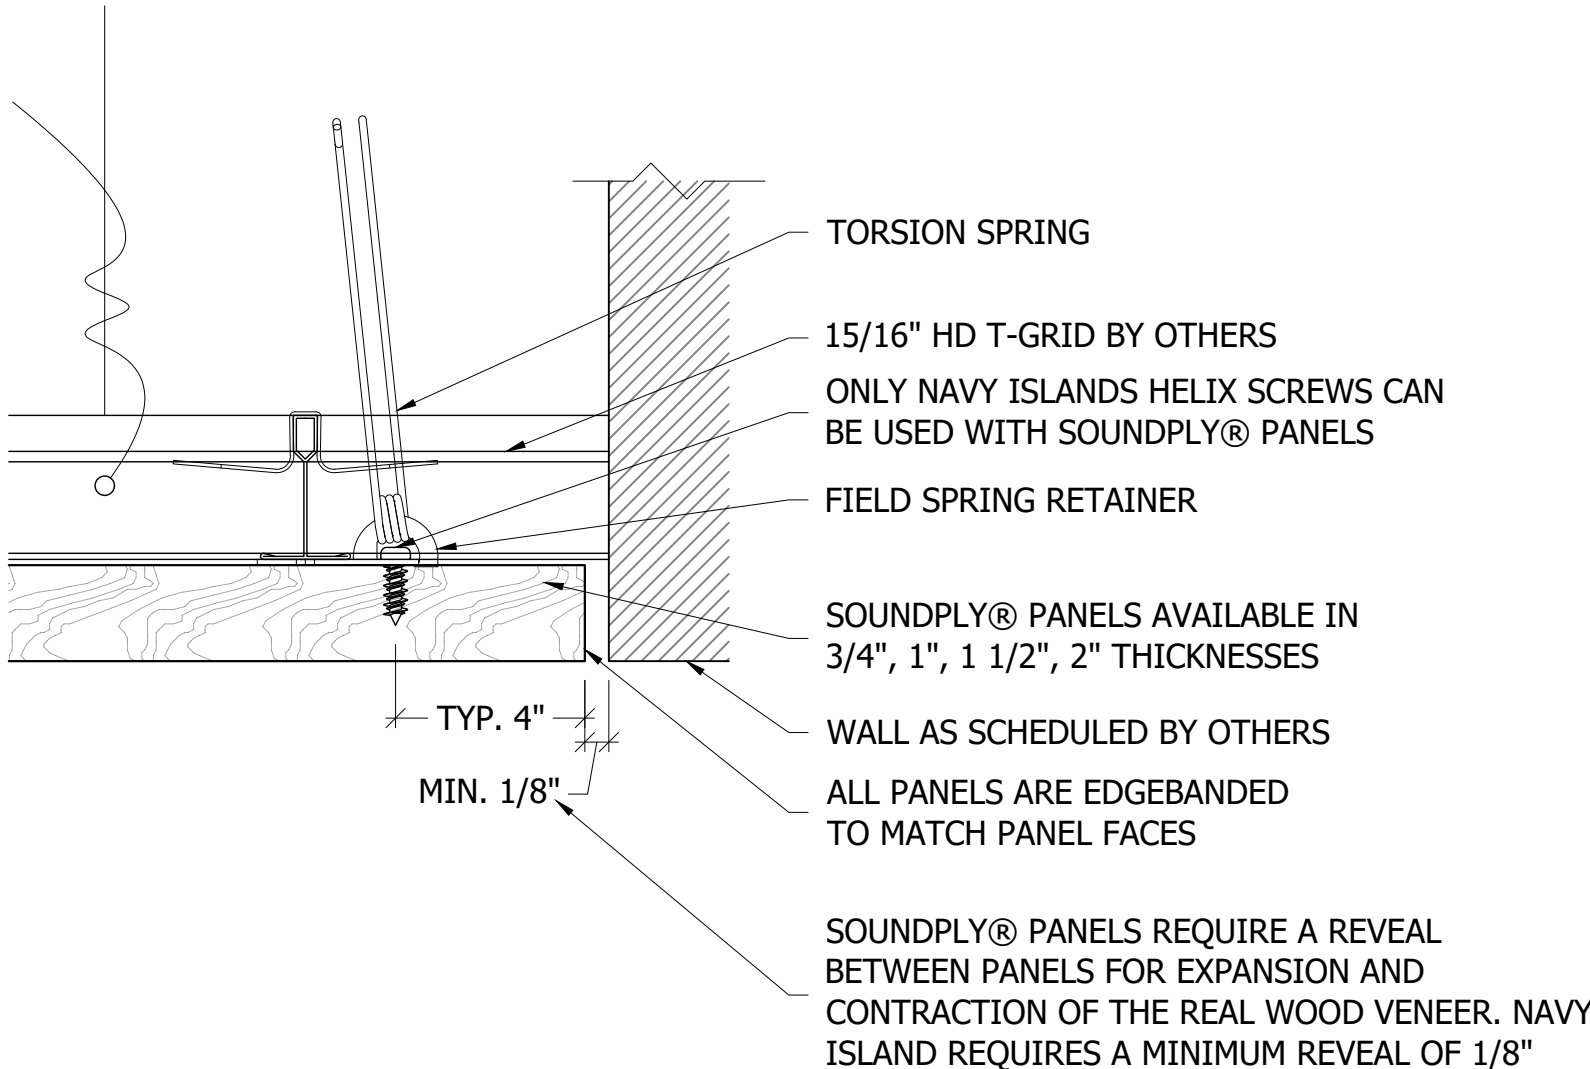

PDF DWG **B** SECTION VIEW - SOFFIT

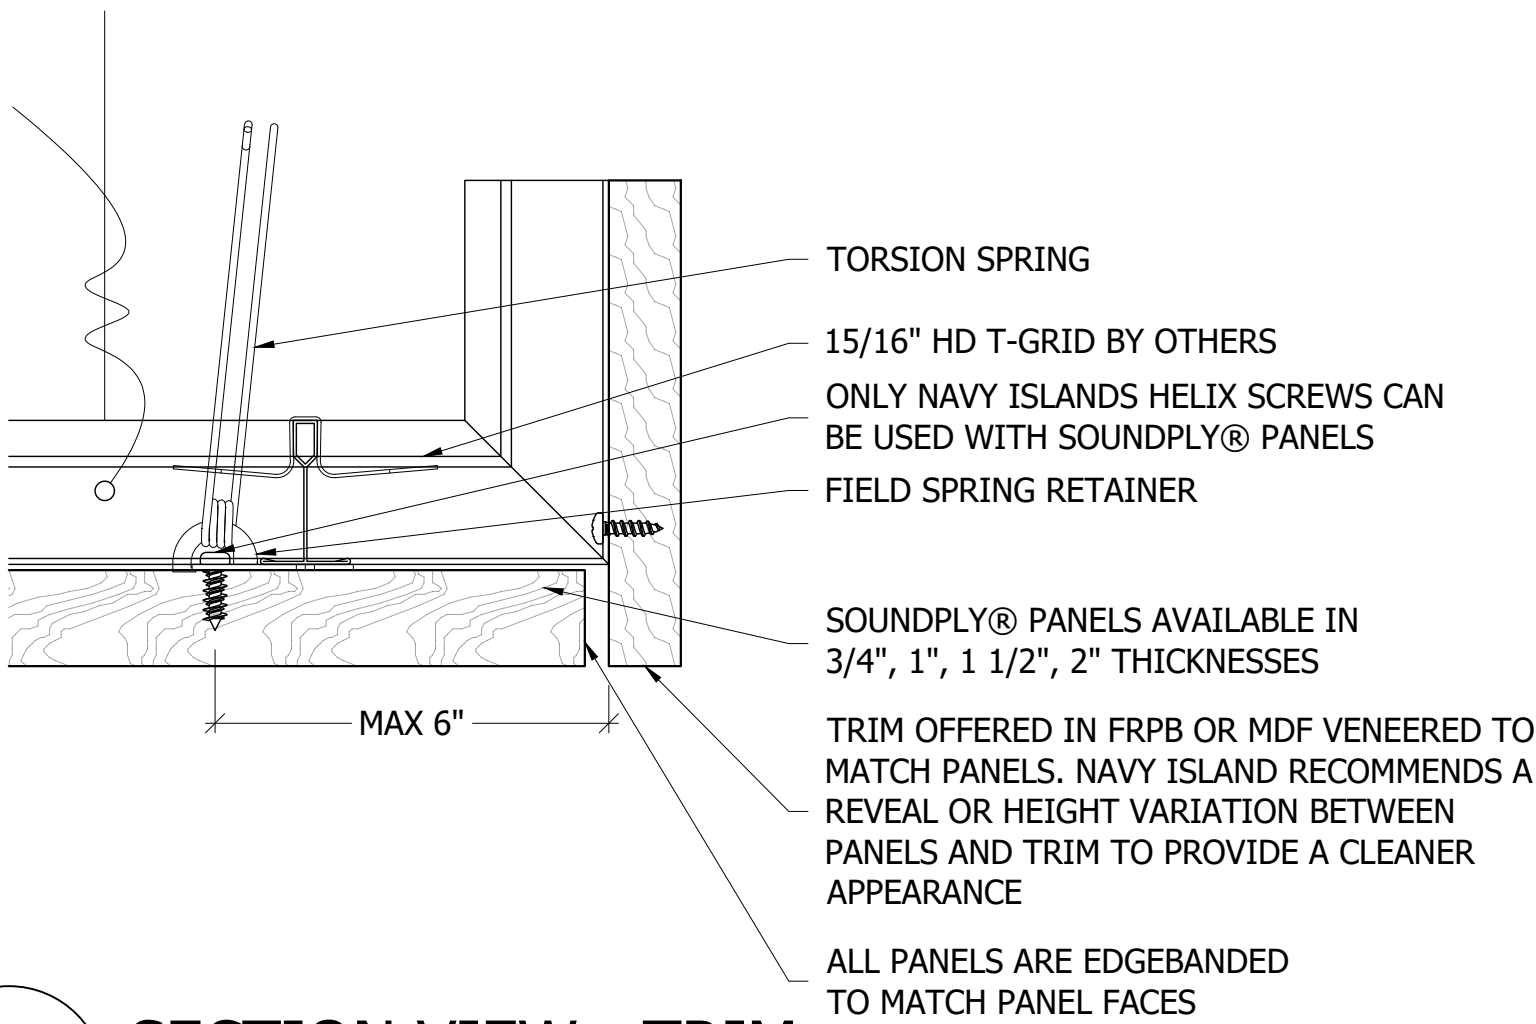

PDF DWG **D** SECTION VIEW - TRIM

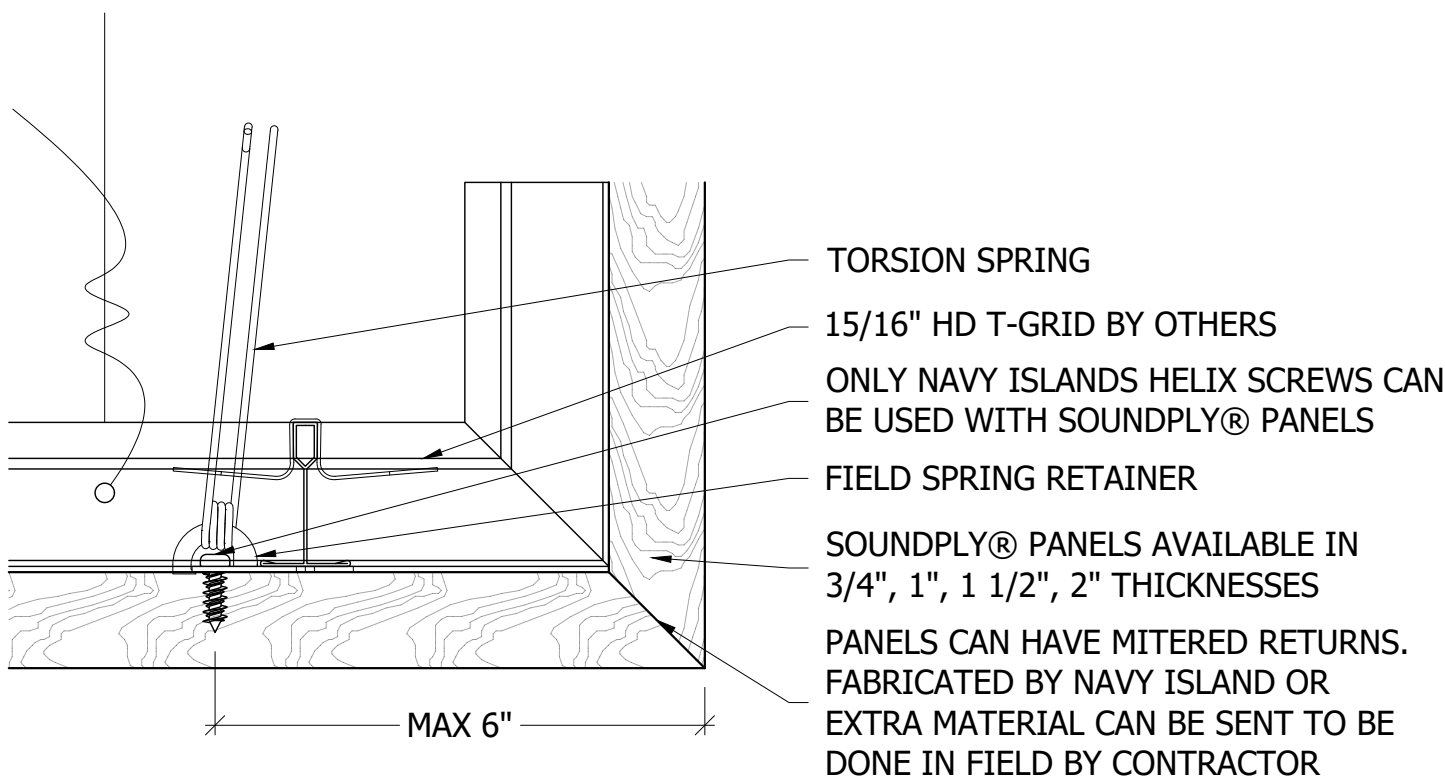

PDF DWG **F** SECTION VIEW - MITERED RETURN



275 Marie Avenue East
West St. Paul, MN 55118
(651) 451-4454
www.navyisland.com
www.soundply.com

SCALE BASED ON 24" x 36" SHEET SIZE.

These drawings have been created for the sole use of Navy Island, Inc. The depiction of materials that are not supplied by NII are not to be used as a submittal for that product.

Installation of NII's products, including hardware, that does not meet NII's guidelines are void of warranty and are not the responsibility of Navy Island, Inc.

T-grid, hardware or z-bar layouts are examples only. Installation contractor is responsible for actual grid layout and all cut-out size and location coordination.

Navy Island is not responsible for accuracy of information from, or coordination with, trades not directly contracted to Navy Island.

GRID SPECIFICATIONS

MUST CONFORM TO THE FOLLOWING:




- HEAVY DUTY CLASSIFICATION AS PER ASTM C635
- 1-11/16" HEIGHT
- 15/16" WIDTH

INSTALLATION REQUIREMENTS




- SOUNDPLY® PANELS REQUIRE NAVY ISLAND'S HELIX SCREWS TO BE USED INTO THE BACK OF PANELS
- NOT STRUCTURAL. TVS, SIGNAGE, ETC CANNOT HANG DIRECTLY FROM PANELS AND MUST BE SECURED TO THE STRUCTURE BEYOND
- MINIMUM OF 1/8" REVEAL TO ALLOW FOR REAL WOOD VENEER FACES TO EXPAND AND CONTRACT WITH ENVIRONMENTAL CONDITIONS
- SPECIFIC CLIMATE CONDITIONS: TEMPERATURE BETWEEN 50-86°F HUMIDITY LEVEL BETWEEN 25-55%
- ALL FINISHED SOUNDPLY® PRODUCTS ARE EDGEBANDED IN VENEER MATCHING PANEL FACE UNLESS OTHERWISE SPECIFIED

ALTA CEILING PANELS

ALTA CEILING PANELS TO LATUS WALL PANELS - SECTION VIEWS

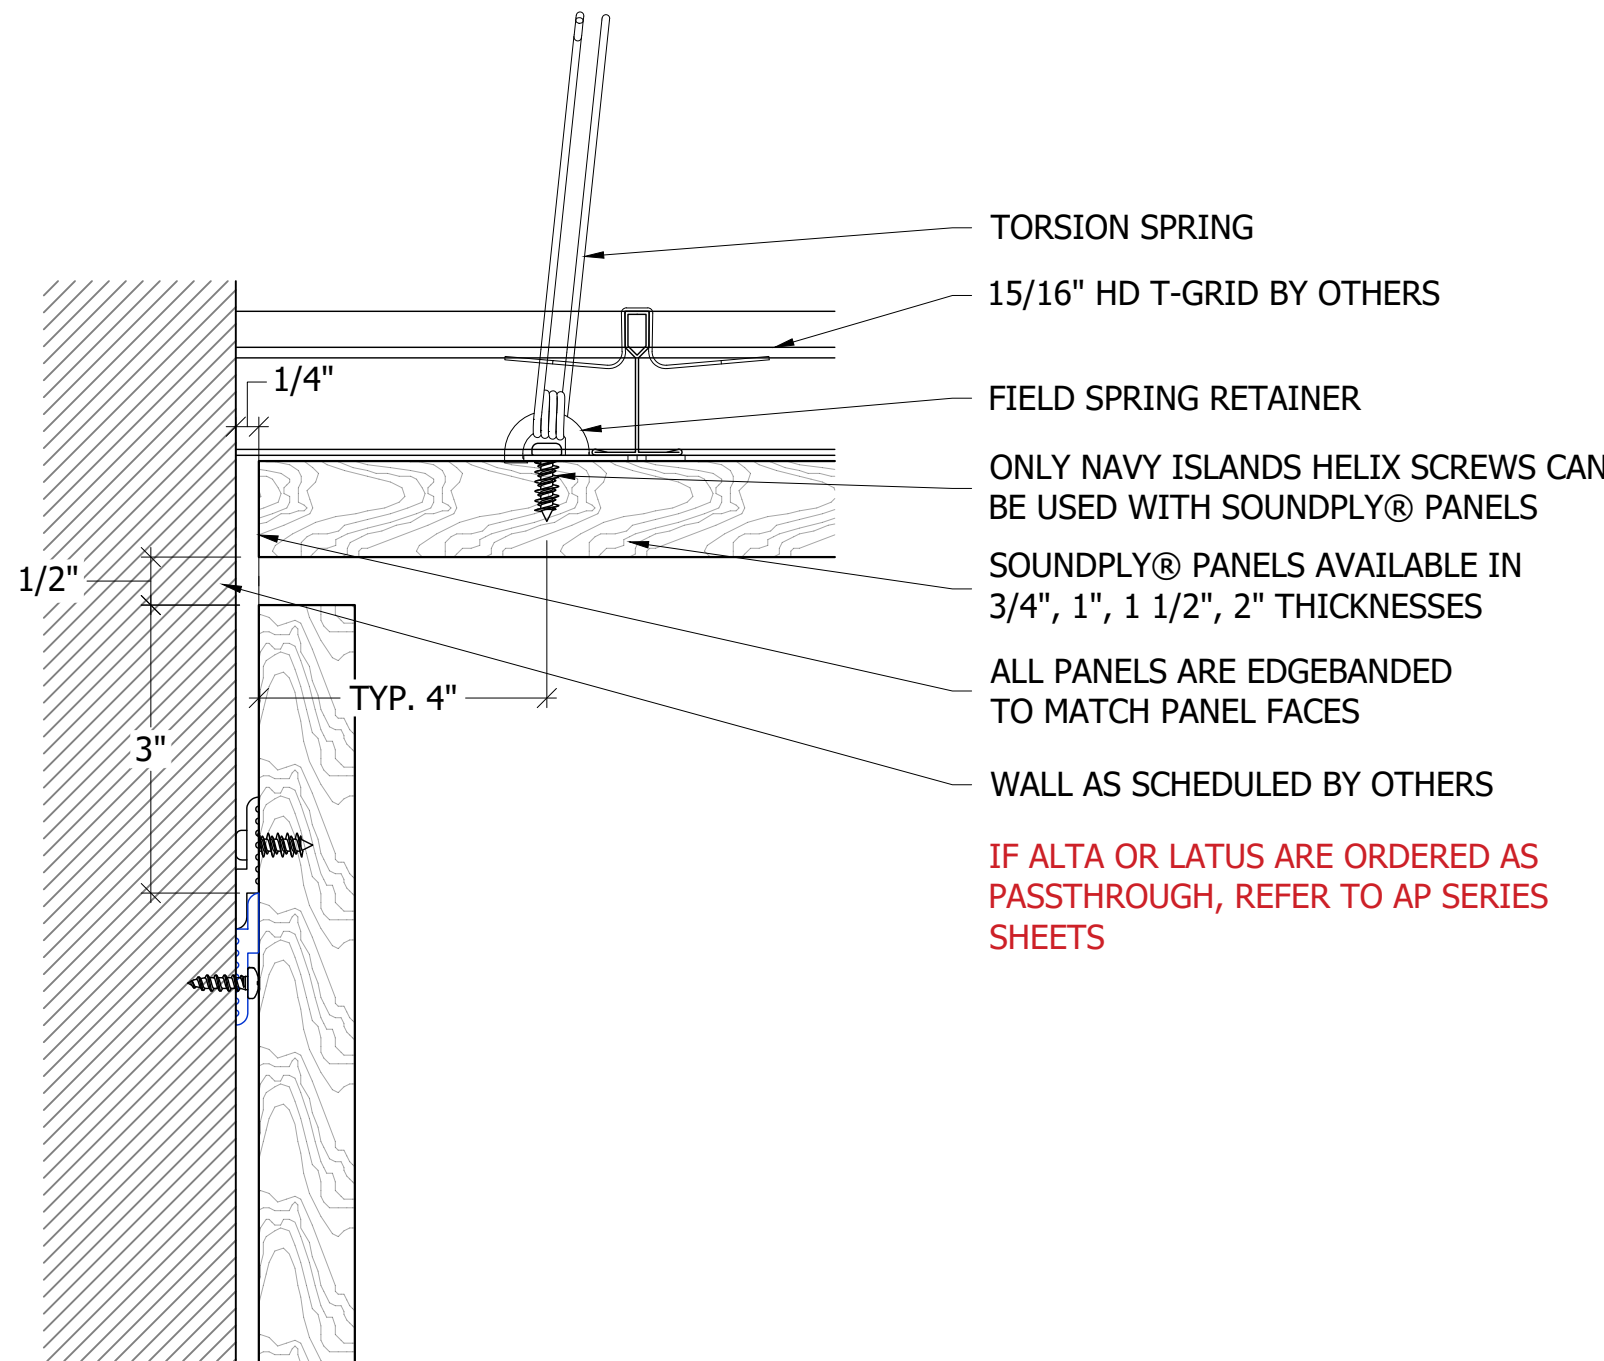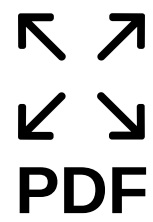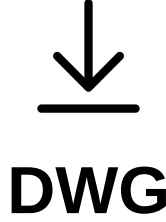

A SECTION VIEW - TORSION SPRING

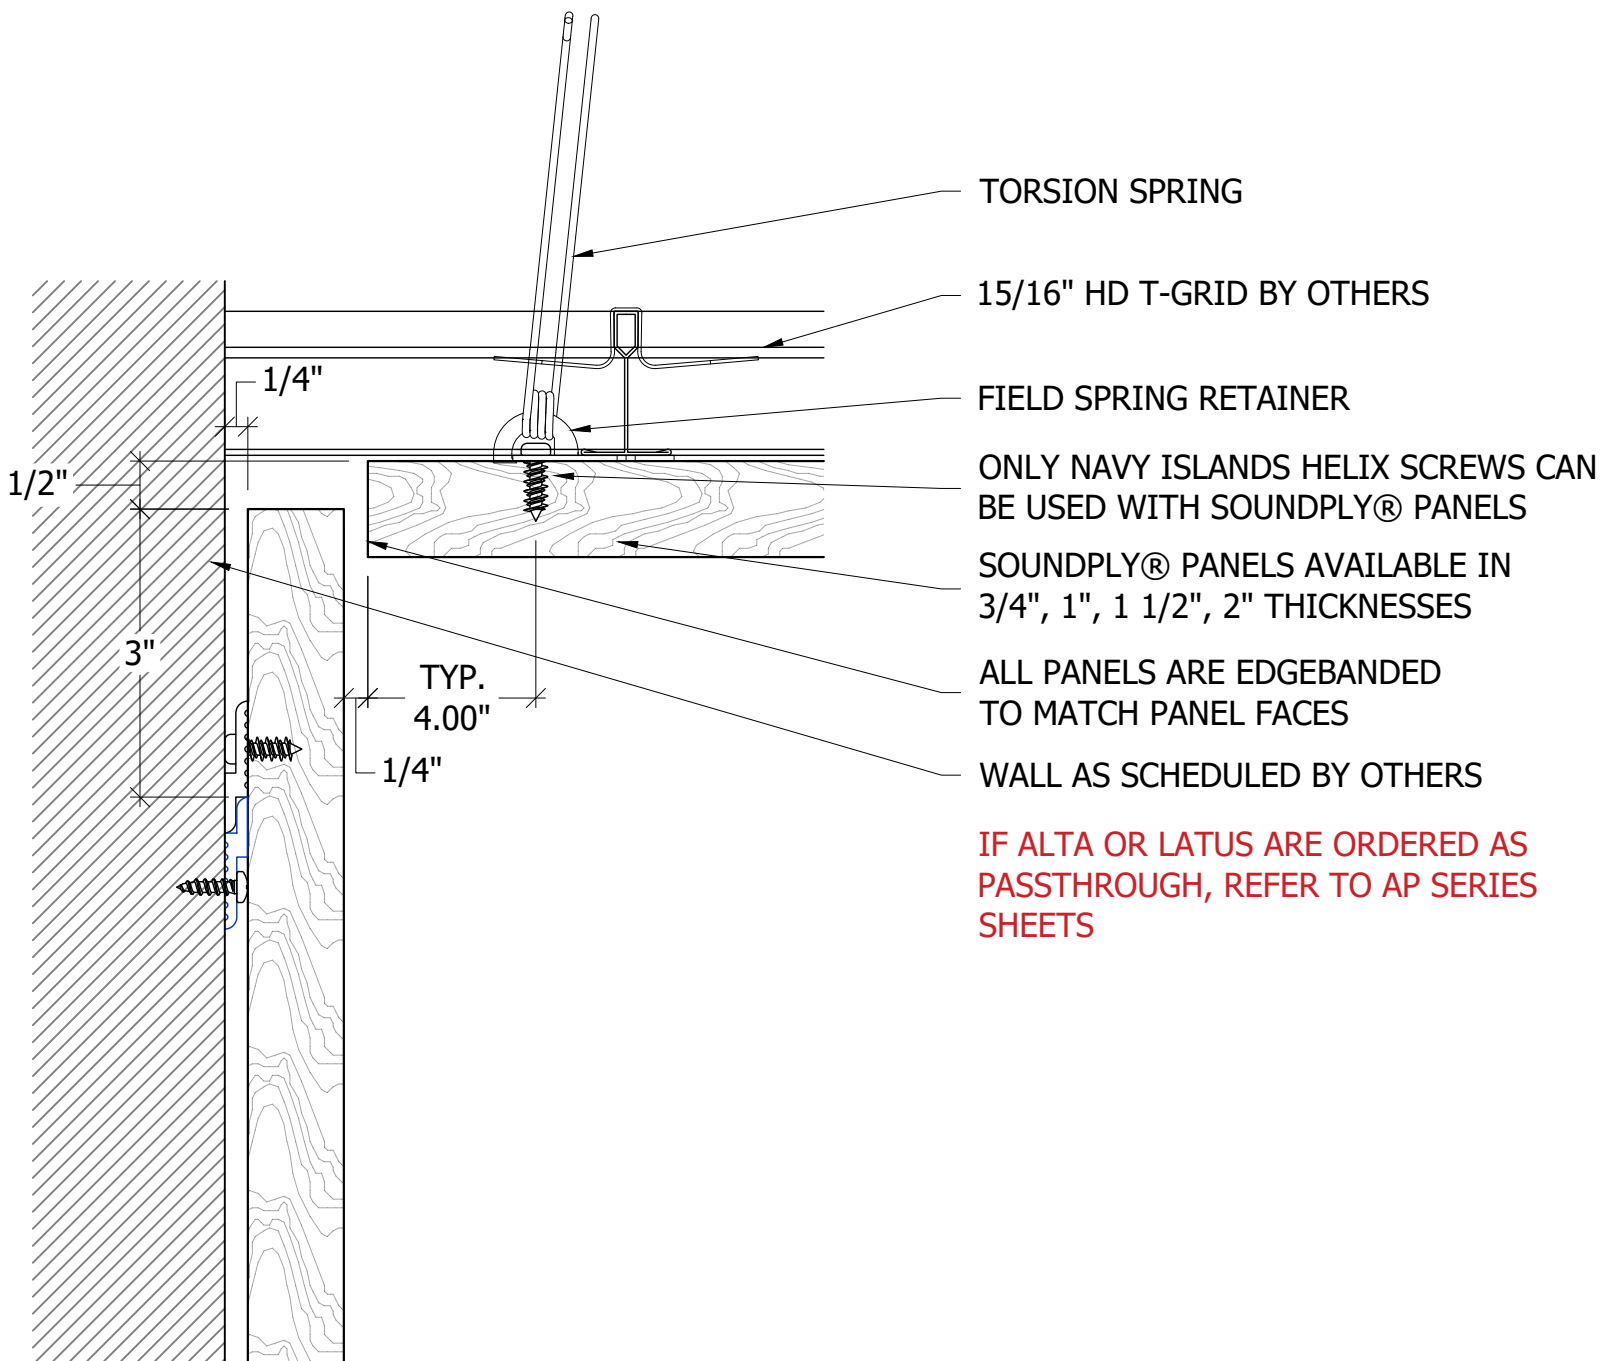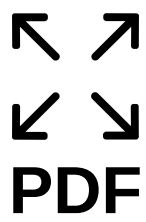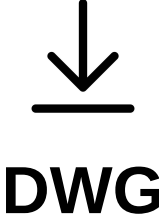

B SECTION VIEW - TORSION SPRING



275 Marie Avenue East
West St. Paul, MN 55118
(651) 451-4454
www.navyisland.com
www.soundply.com

SCALE BASED ON 24" x 36" SHEET SIZE.

These drawings have been created for the sole use of Navy Island, Inc. The depiction of materials that are not supplied by NII are not to be used as a submittal for that product.

Installation of NII's products, including hardware, that does not meet NII's guidelines are void of warranty and are not the responsibility of Navy Island, Inc.

T-grid, hardware or z-bar layouts are examples only. Installation contractor is responsible for actual grid layout and all cut-out size and location coordination.

Navy Island is not responsible for accuracy of information from, or coordination with, trades not directly contracted to Navy Island.

GRID SPECIFICATIONS

MUST CONFORM TO THE FOLLOWING:

- HEAVY DUTY CLASSIFICATION AS PER ASTM C635
- 1-11/16" HEIGHT
- 15/16" WIDTH





INSTALLATION REQUIREMENTS

- SOUNDPLY® PANELS REQUIRE NAVY ISLAND'S HELIX SCREWS TO BE USED INTO THE BACK OF PANELS
- NOT STRUCTURAL. TVS, SIGNAGE, ETC CANNOT HANG DIRECTLY FROM PANELS AND MUST BE SECURED TO THE STRUCTURE BEYOND
- MINIMUM OF 1/8" REVEAL TO ALLOW FOR REAL WOOD VENEER FACES TO EXPAND AND CONTRACT WITH ENVIRONMENTAL CONDITIONS
- SPECIFIC CLIMATE CONDITIONS: TEMPERATURE BETWEEN 50-86°F HUMIDITY LEVEL BETWEEN 25-55%
- ALL FINISHED SOUNDPLY® PRODUCTS ARE EDGEBANDED IN VENEER MATCHING PANEL FACE UNLESS OTHERWISE SPECIFIED



PAGE 4 OF 6
REVISION C
04-20-2026

ALTA CEILING PANELS

TEGULAR EDGE DETAILS - SECTION VIEWS

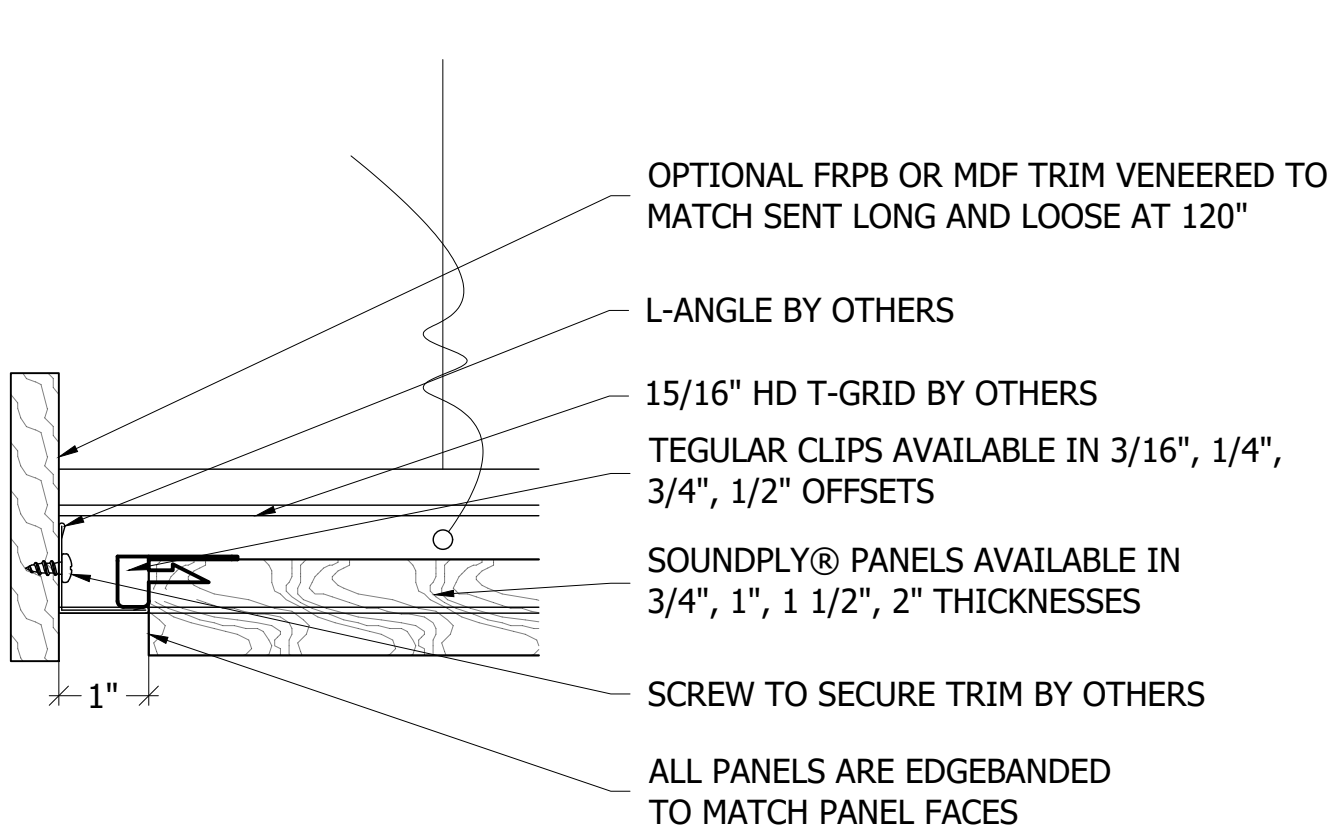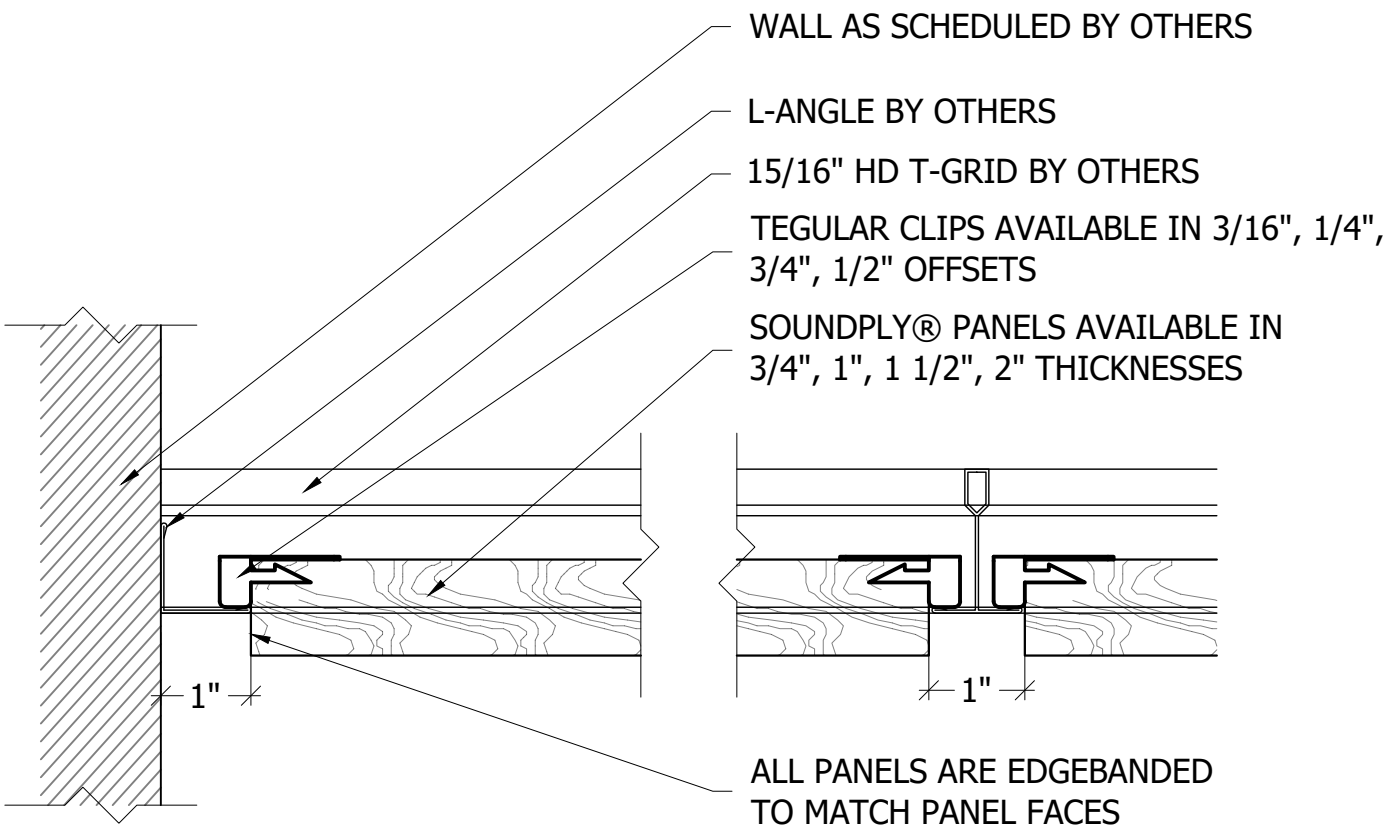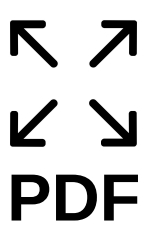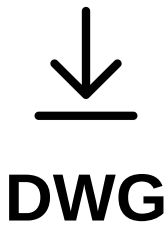

A SECTION VIEW - TEGULAR CLIP

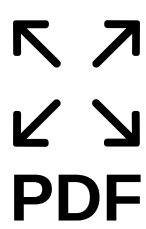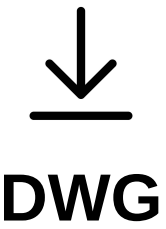

B SECTION VIEW - TEGULAR CLIP

SCALE BASED ON 24" x 36" SHEET SIZE.

These drawings have been created for the sole use of Navy Island, Inc. The depiction of materials that are not supplied by NII are not to be used as a submittal for that product.

Installation of NII's products, including hardware, that does not meet NII's guidelines are void of warranty and are not the responsibility of Navy Island, Inc.

T-grid, hardware or z-bar layouts are examples only. Installation contractor is responsible for actual grid layout and all cut-out size and location coordination.

Navy Island is not responsible for accuracy of information from, or coordination with, trades not directly contracted to Navy Island.

GRID SPECIFICATIONS


- MUST CONFORM TO THE FOLLOWING:
- HEAVY DUTY CLASSIFICATION AS PER ASTM C635
 - 1-11/16" HEIGHT
 - 15/16" WIDTH

INSTALLATION REQUIREMENTS

- SOUNDPLY® PANELS REQUIRE NAVY ISLAND'S HELIX SCREWS TO BE USED INTO THE BACK OF PANELS
- NOT STRUCTURAL. TVS, SIGNAGE, ETC CANNOT HANG DIRECTLY FROM PANELS AND MUST BE SECURED TO THE STRUCTURE BEYOND
- MINIMUM OF 1/8" REVEAL TO ALLOW FOR REAL WOOD VENEER FACES TO EXPAND AND CONTRACT WITH ENVIRONMENTAL CONDITIONS
- SPECIFIC CLIMATE CONDITIONS: TEMPERATURE BETWEEN 50-86°F HUMIDITY LEVEL BETWEEN 25-55%
- ALL FINISHED SOUNDPLY® PRODUCTS ARE EDGEBANDED IN VENEER MATCHING PANEL FACE UNLESS OTHERWISE SPECIFIED

ALTA CEILING PANELS


CURVED PANELS - SECTION VIEWS

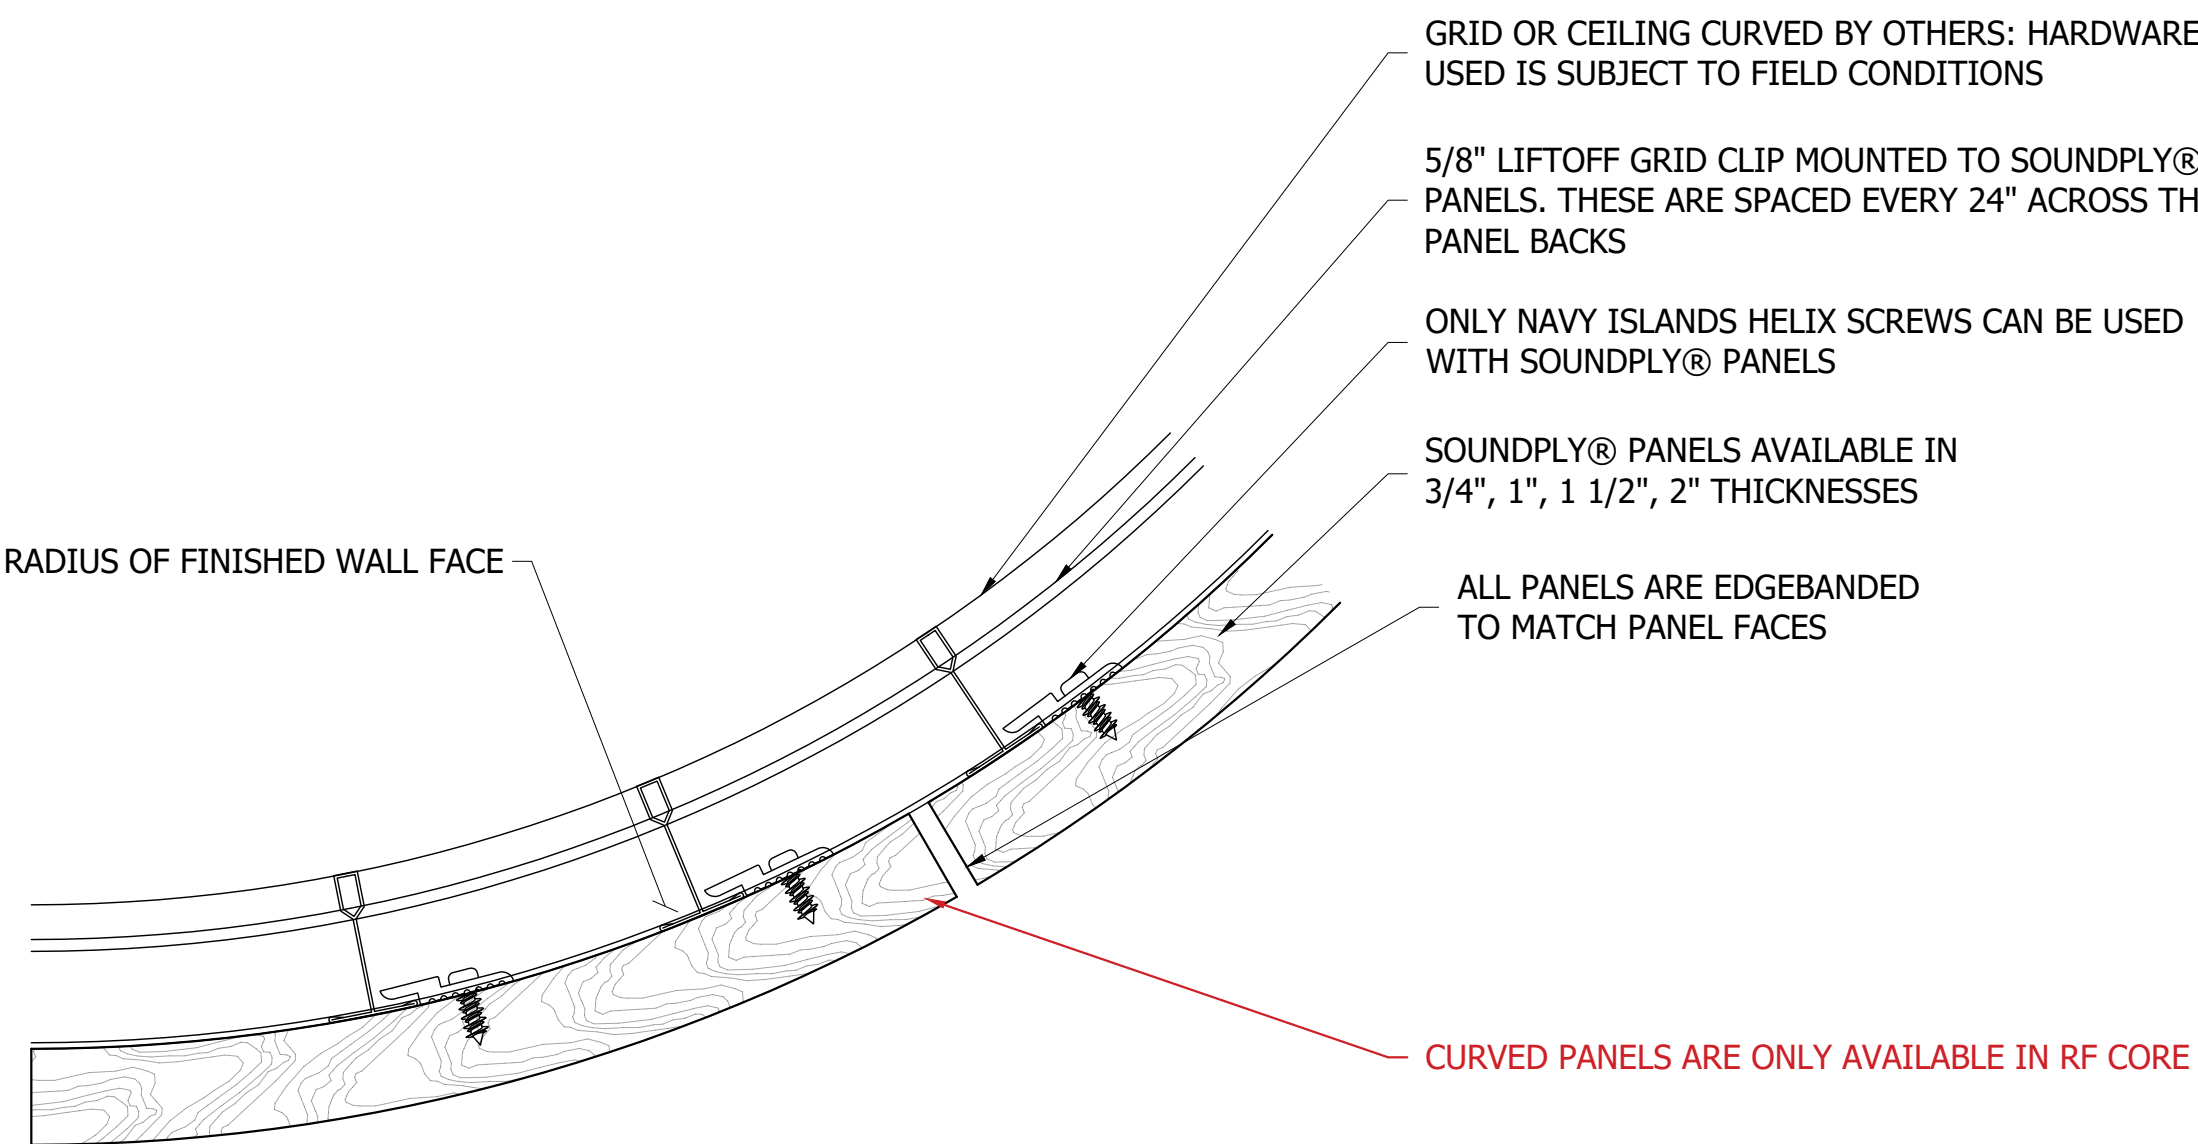

↖ ↗
↙ ↘
PDF

↓
DWG

A SECTION VIEW - CURVED PANELS

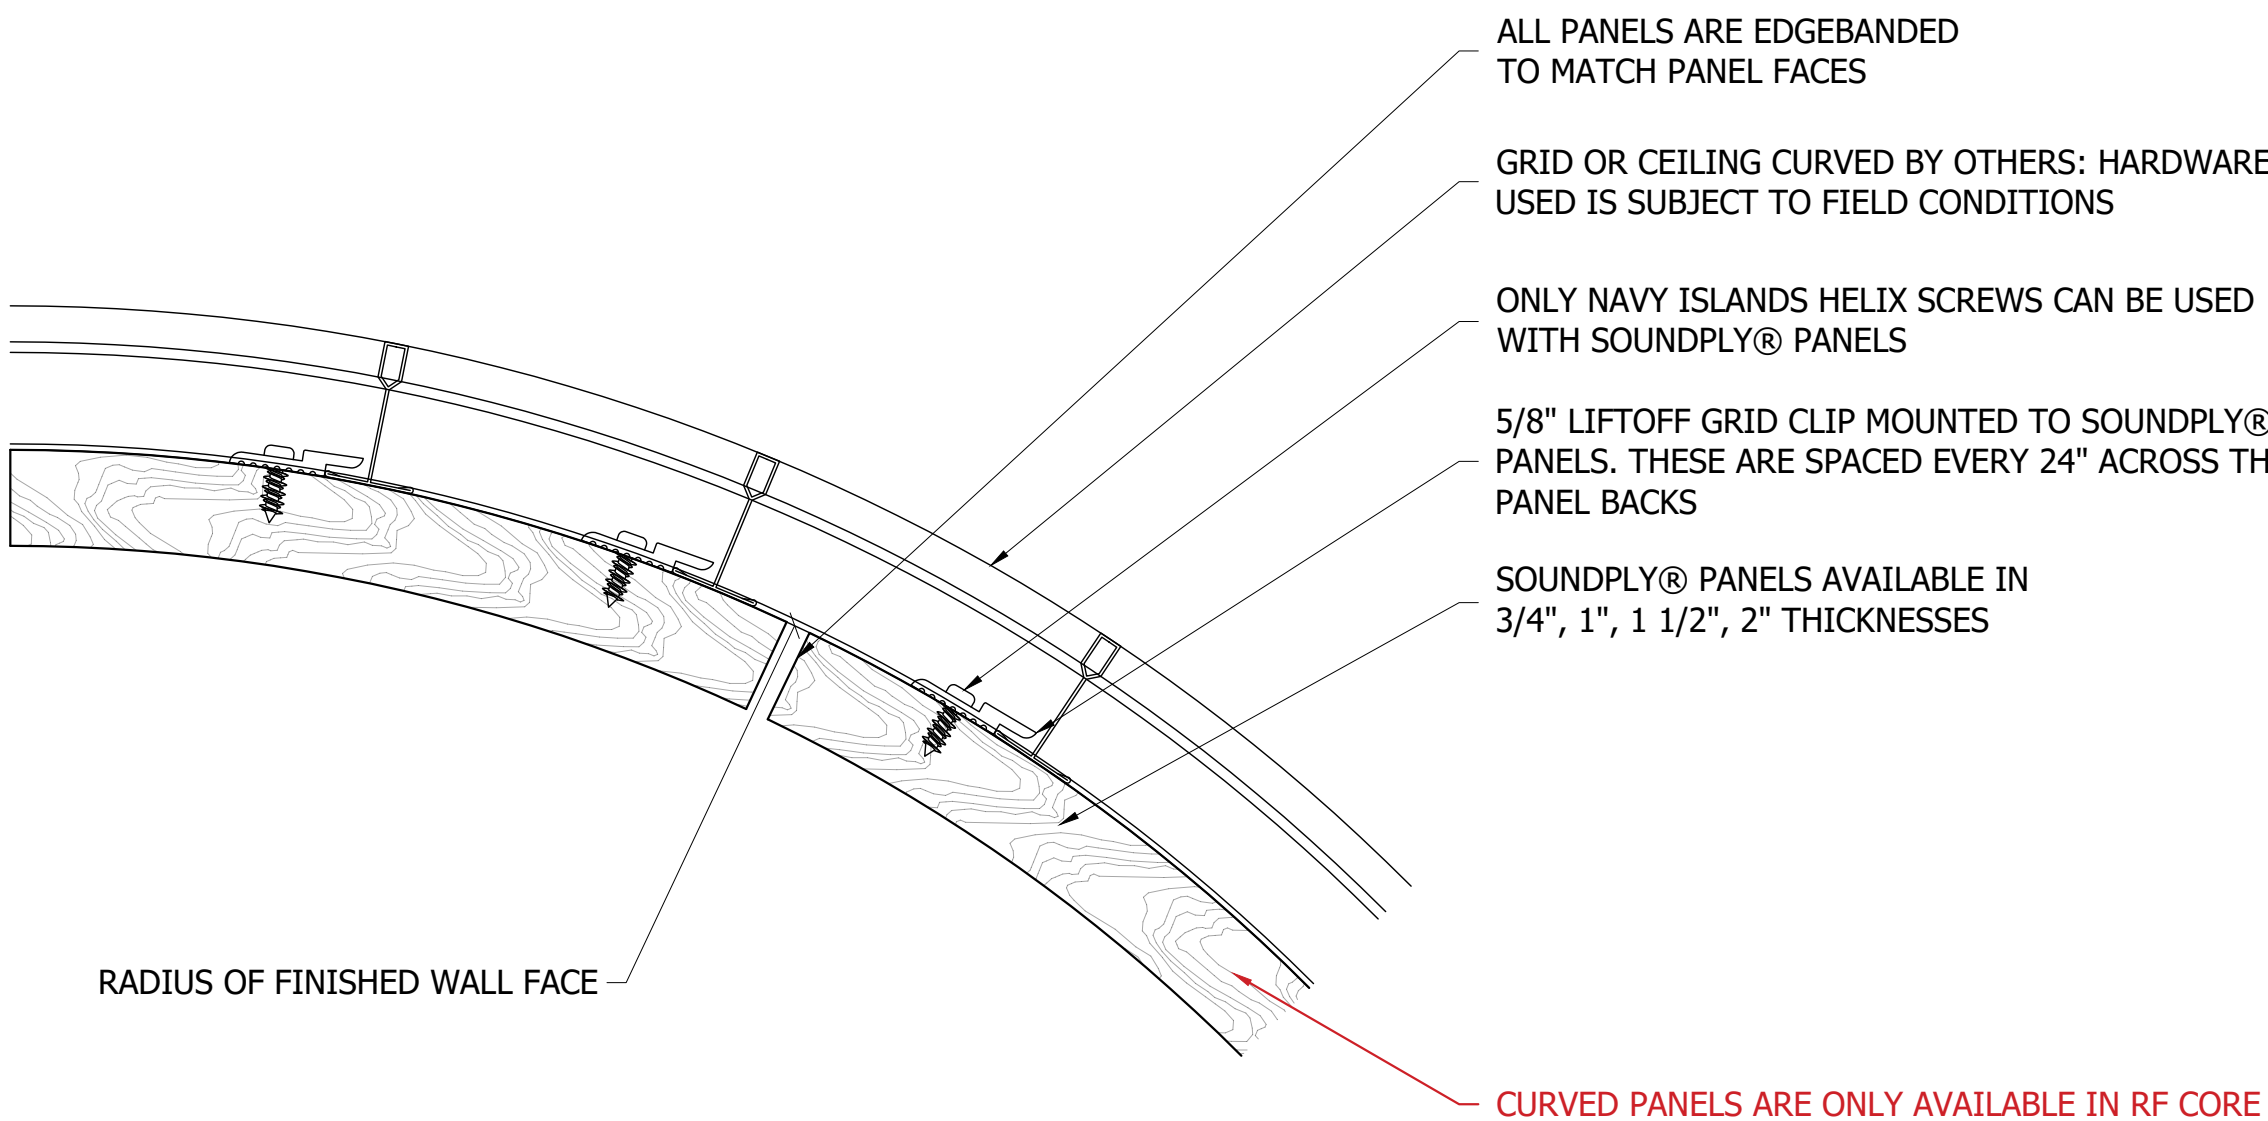

↖ ↗
↙ ↘
PDF

↓
DWG

B SECTION VIEW - CURVED PANELS

SCALE BASED ON 24" x 36" SHEET SIZE.

These drawings have been created for the sole use of Navy Island, Inc. The depiction of materials that are not supplied by NII are not to be used as a submittal for that product.

Installation of NII's products, including hardware, that does not meet NII's guidelines are void of warranty and are not the responsibility of Navy Island, Inc.

T-grid, hardware or z-bar layouts are examples only. Installation contractor is responsible for actual grid layout and all cut-out size and location coordination.

Navy Island is not responsible for accuracy of information from, or coordination with, trades not directly contracted to Navy Island.

GRID SPECIFICATIONS

MUST CONFORM TO THE FOLLOWING:

- HEAVY DUTY CLASSIFICATION AS PER ASTM C635
- 1-11/16" HEIGHT
- 15/16" WIDTH

INSTALLATION REQUIREMENTS

- SOUNDPLY® PANELS REQUIRE NAVY ISLAND'S HELIX SCREWS TO BE USED INTO THE BACK OF PANELS
- NOT STRUCTURAL. TVS, SIGNAGE, ETC CANNOT HANG DIRECTLY FROM PANELS AND MUST BE SECURED TO THE STRUCTURE BEYOND
- MINIMUM OF 1/8" REVEAL TO ALLOW FOR REAL WOOD VENEER FACES TO EXPAND AND CONTRACT WITH ENVIRONMENTAL CONDITIONS
- SPECIFIC CLIMATE CONDITIONS: TEMPERATURE BETWEEN 50-86°F HUMIDITY LEVEL BETWEEN 25-55%
- ALL FINISHED SOUNDPLY® PRODUCTS ARE EDGEBANDED IN VENEER MATCHING PANEL FACE UNLESS OTHERWISE SPECIFIED